

PLANNING

© 2024 RAAMP

- Notes
- This drawing has been prepared in accordance with the scope of RAAMP's appointment with its client and is subject to the terms and conditions of that appointment. RAAMP accepts no liability for any use of this document other than by its client and only for the purposes for which it was prepared and provided.
 - If received electronically, it is the recipient's responsibility to print to correct scale. Only written dimensions should be used.
 - Where applicable Ordnance Survey (c) Crown Copyright 2023
- All rights reserved.



Scale bar is for planning submission purpose only

P5	Planting schedule 'Tellima grandiflora' was revised back as originally specified in P3 and added climber as shown. Background updated.	YT	AR	30/04/25
P4	Planting area has been revised	YT	AR	21/04/25
P3	Planting areas & schedule have been updated	YT	AR	03/02/25
P2	Issue for Planning	YT	AR	27/09/24
P1	Planting schedule was amended	YT	AR	07/07/24
Rev	First Issue	YT	AR	08/06/24
Rev	Description	By	CB	Date

RAAMP

AND

MASTER PLANNERS

REVILL ARCHITECTS

AND

MASTER PLANNERS

T: 07436 393167

E: andrevill@raamp.co.uk

airb

Association of Independent Registered Builders

IAECB

International Association of Erection Contractors Building Knowledge

Client
MEDWAY DEVELOPMENT
COMPANY LTD

Project
CHATHAM WATERFRONT
RIBA STAGE4

Title
LANDSCAPE PLANTING PLAN
BLOCK E 2 of 3
ADJACENT PLINTH RAMP

Status
PLANNING

Drawn By
YT

P/M/Checked by
AR


Job Ref
RAAMP

Scale @ A3
1:150@A3

Date Created
JUNE 2024

RAAMP Drawing / Figure Number
18.037-RAAMP-V1-00-DR-L-0072-S3-P5

Rev

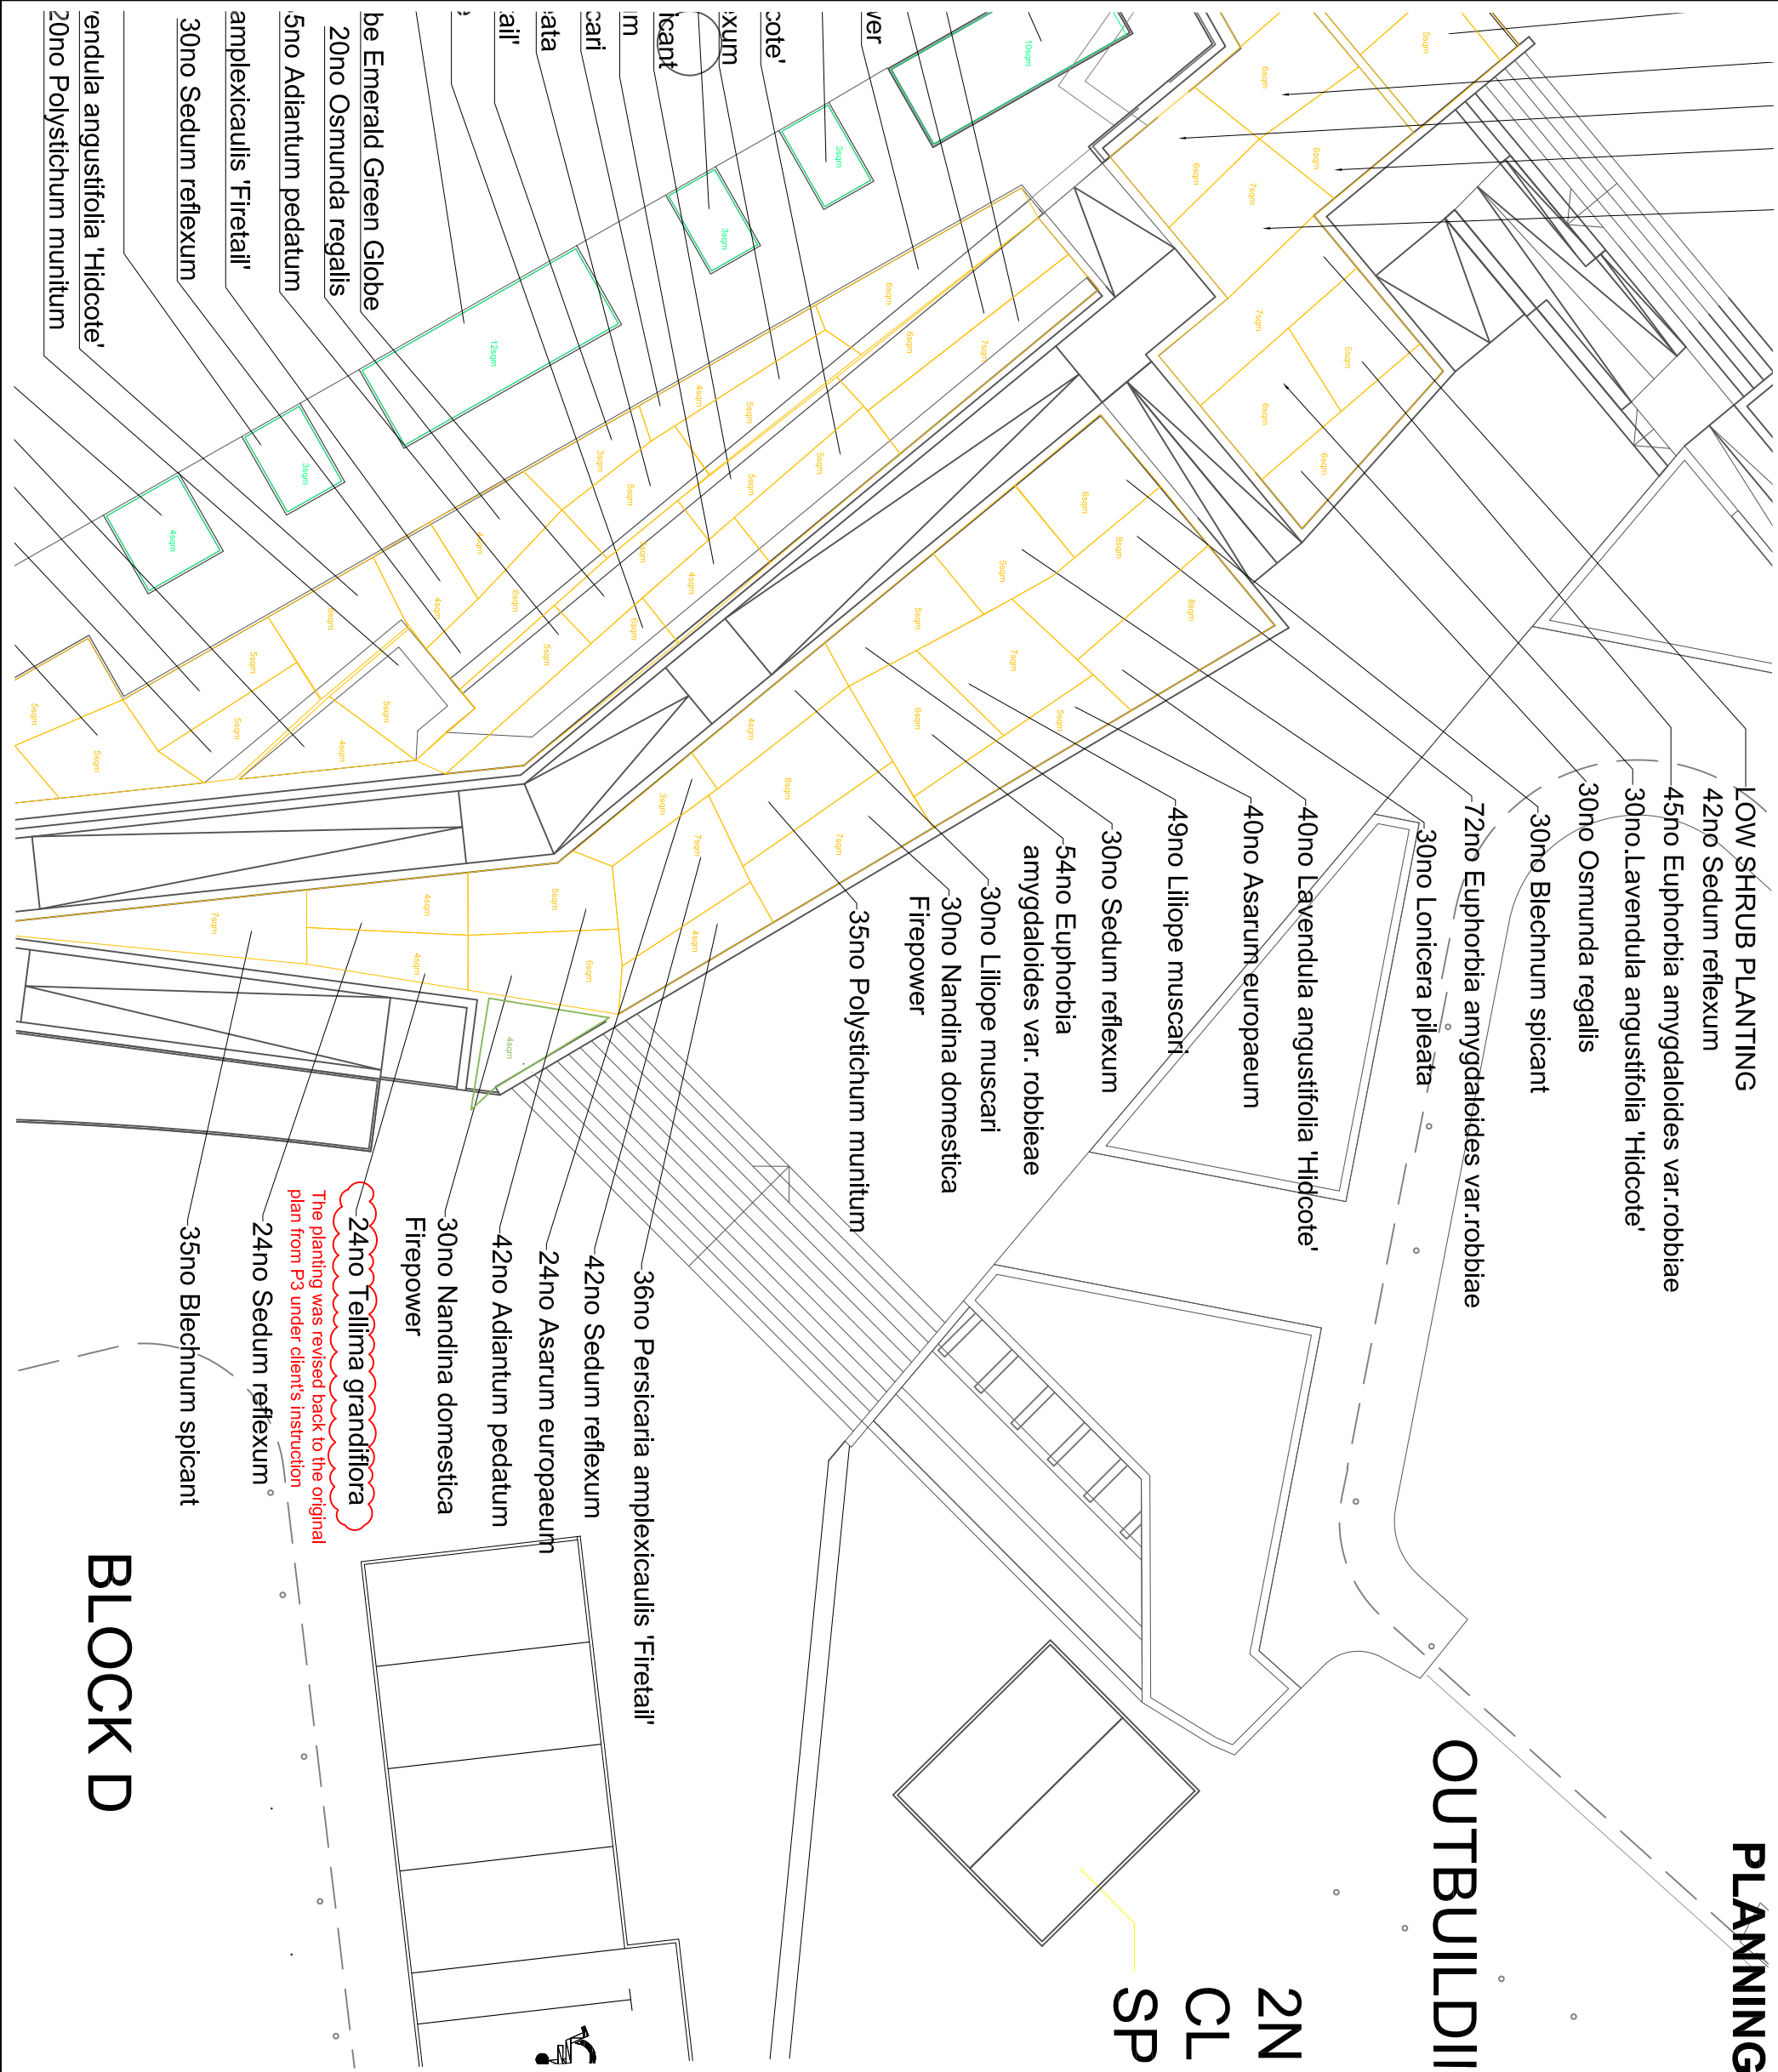

LOW SHRUB PLANTING

- 42no Sedum reflexum
- 45no Euphorbia amygdaloides var.robbiae
- 30no.Lavendula angustifolia 'Hidcote'
- 30no Osmunda regalis
- 30no Blechnum spicant

72no Euphorbia amygdaloides var.robbiae

30no Lonicera pileata

40no Lavendula angustifolia 'Hidcote'

40no Asarum europaeum

49no Liliope muscari

30no Sedum reflexum

54no Euphorbia amygdaloides var. robbiaeae

30no Liliope muscari

30no Nandina domestica

Firepower

35no Polystichum munitum

36no Persicaria amplexicaulis 'Firetail'

42no Sedum reflexum

24no Asarum europaeum

42no Adiantum pedatum

30no Nandina domestica

Firepower

24no Tellima grandiflora

The planting was revised back to the original plan from P3 under client's instruction

24no Sedum reflexum

35no Blechnum spicant

BLOCK D